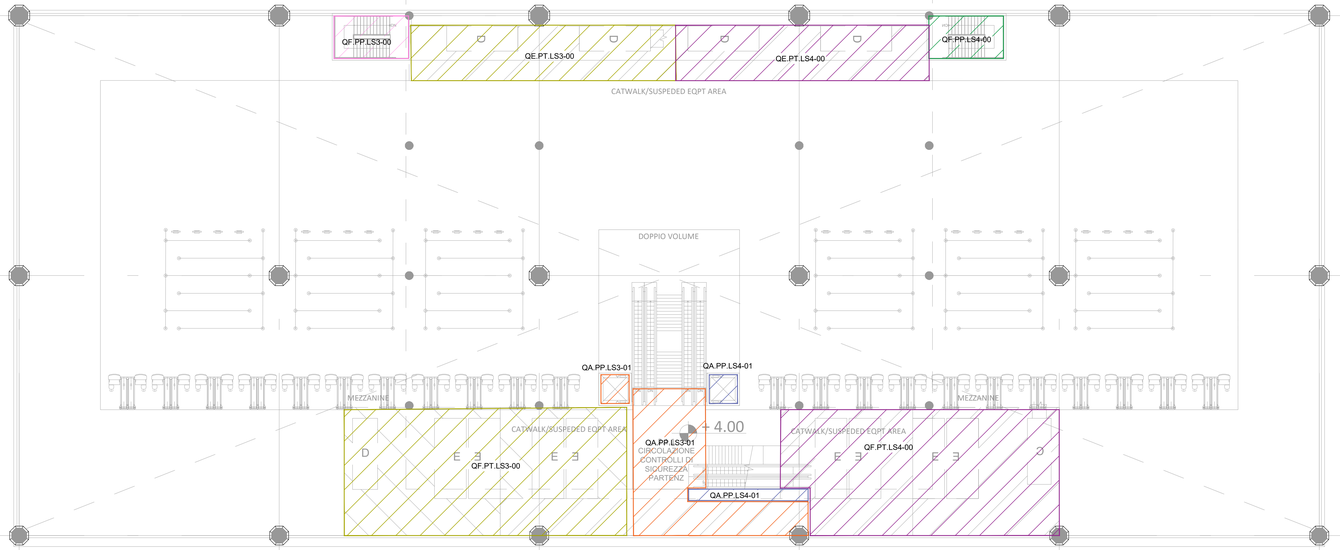

PANEL IDENTIFICATION

QX.PX.XXn–YY

PANEL TYPE

E: ELECTRICAL PANEL
A: ELEVATOR PANEL
R: RETAIL PANEL
P: FLOOR PANEL
B: BATHROOM PANEL

FLOOR INDENTIFICATION

PT: GROUND FLOOR
PM: MEZZANIN FLOOR
PP: FIRST FLOOR

SEQUENTIAL NUMBER

PANEL INDENTIFICATION

AS=AIR SIDE
LS=LAND SIDE
PK=PARKING
CAR=CAR CHARGER
PMP=PUMPING SYSTEM
PDC=HEAT PUMP
FTV=PHOTOVOLTAIC SYSTEM
BHS=BAGGAGE HANDLING SYSTEM

KEYPLAN

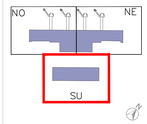

LEGENDA

NOTE

REVISIONI

REV	DATA	DESCRIZIONE
00	10/2022	Prima emissione
01		
02		
03		
04		
05		
06		

REDATTO
NAME

VERIFICATO
Ing. A. Nocera

APPROVATO
Ing. Lorenzo Incorvaia

Revisione: 00
Data Emissione: 10/2022
Scala: 1:200
Fase: PF
Codice File: **FLR-NT-IE-PL-M3-11_QE-Sec-M3 S**

Codice: **QE Sec-M3 S**

Titolo del progetto:
IMPIANTO ELETTRICO - QUADRI ELETTRICI SECONDARI
PIANO MEZZANINO QUADRANTE CENTRALE

Fase di Progetto:
PROGETTO DI FATTIBILITA' TECNICO ECONOMICA

Ente di Interesse:
AEROPORTO INTERNAZIONALE DI FIRENZE
"AMERIGO VESPUCCI"

Opera:
MASTERPLAN AEROPORTUALE 2035
INTERVENTI DI ADEGUAMENTO E OTTIMIZZAZIONE DELLE AREE TERMINALI

MINISTERO DELLE INFRASTRUTTURE E DELLA MOBILITA' SOSTENIBILI

E.N.A.C.
ENTE NAZIONALE per L'AVIAZIONE CIVILE

COMMITTENTE PRINCIPALE
Toscana Aeroporti

SUPPORTI SPECIALISTICI
ACI ENGINEERING S.A.
RAFAEL VIÑOLY ARCHITECTS PC

SUPPORTI PROGETTAZIONE ARCHITETTONICA

SUPPORTI PROGETTAZIONE IMPIANTISTICA
Ecosistema Costruito
TEKNE

SUPPORTI PROGETTAZIONE STRUTTURALE
me engineering
TECHNITAL

SUPPORTI PROGETTAZIONE AMBIENTALE
HYDROGEO
ACI

SUPPORTI PROGETTAZIONE GEOLOGICA
TECNOGEO