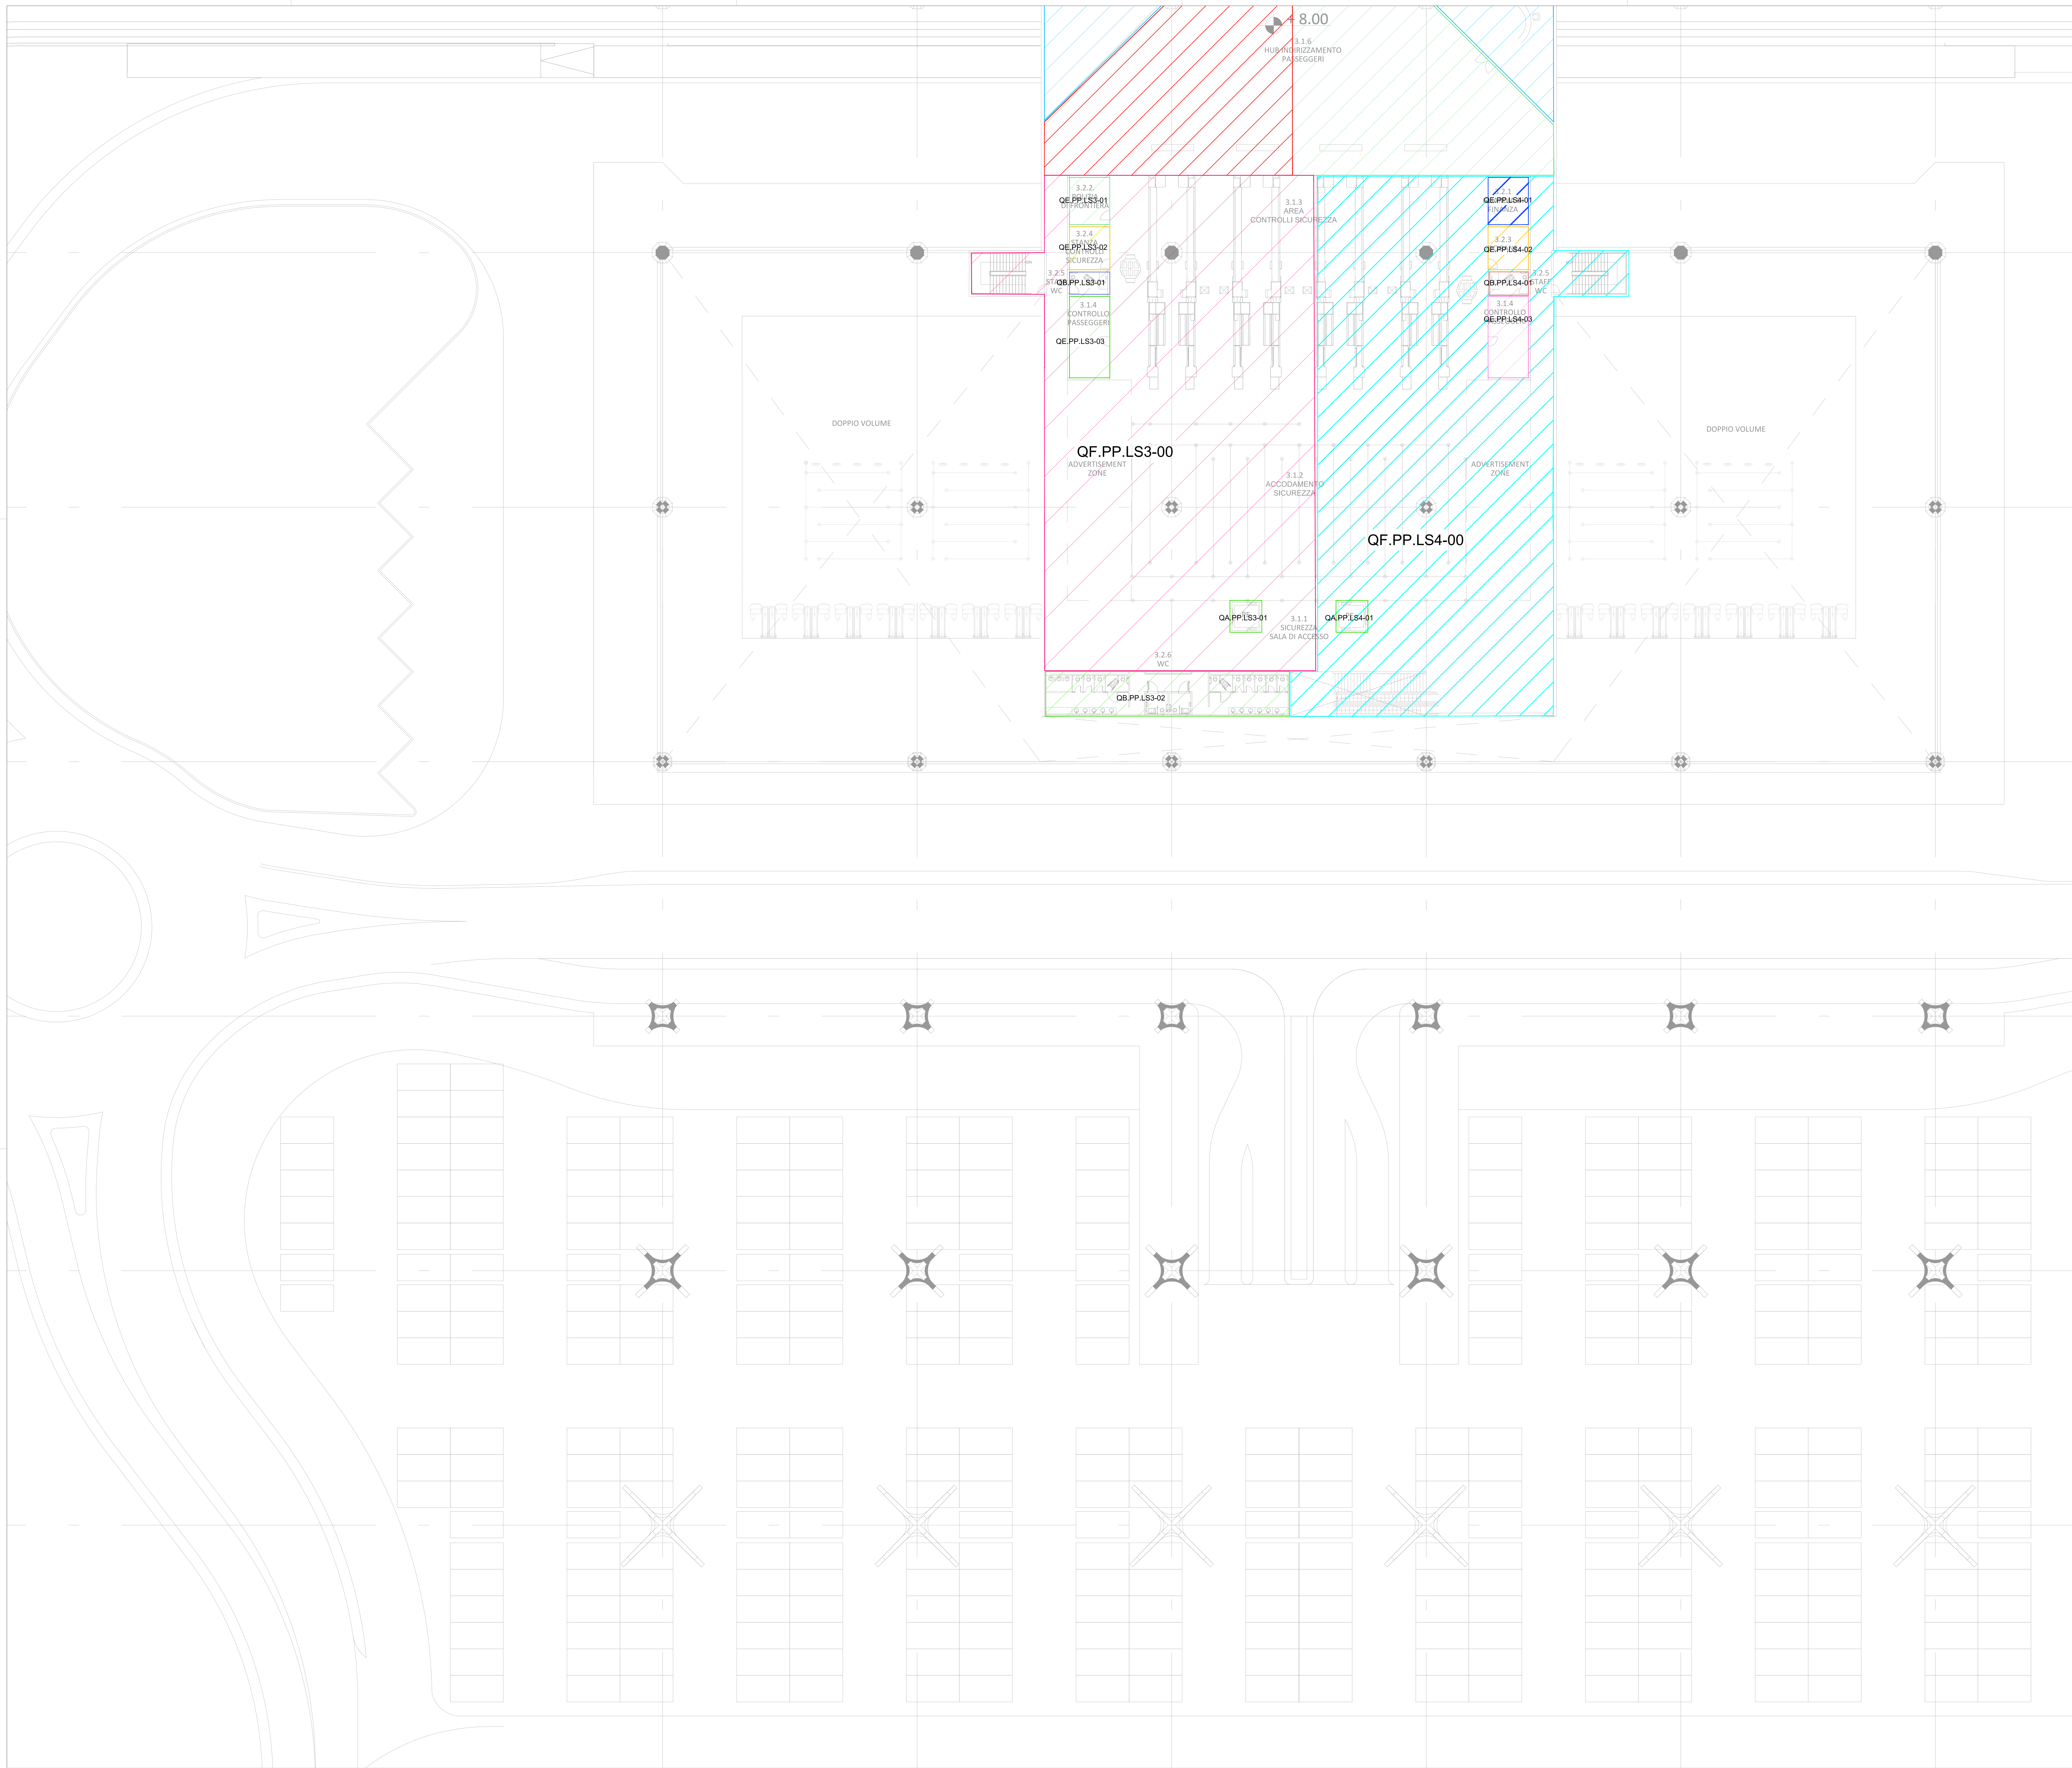

PANEL IDENTIFICATION

QX.PX.XXn–YY

PANEL TYPE

E: ELECTRICAL PANEL
A: ELEVATOR PANEL
R: RETAIL PANEL
P: FLOOR PANEL
B: BATHROOM PANEL

SEQUENTIAL NUMBER

FLOOR INDENTIFICATION

PT: GROUND FLOOR
PM: MEZZANIN FLOOR
PP: FIRST FLOOR

PANEL INDENTIFICATION

AS=AIR SIDE
LS=LAND SIDE
PK=PARKING
CAR=CAR CHARGER
PMP=PUMPING SYSTEM
PDC=HEAT PUMP
FTV=PHOTOVOLTAIC SYSTEM
BHS=BAGGAGE HANDLING SYSTEM

KEYPLAN

NO NE SU

LEGENDA

NOTE

REVISIONI

REV	DATA	DESCRIZIONE
00	10/2022	Prima emissione
01		
02		
03		
04		
05		
06		

REDATTO: TEKNE
VERIFICATO: Ing. A. Bonciani
APPROVATO: Ing. Lorenzo Tenerani

Data Emissione: 10/2022
Revisione: 00
Fase: PF
Scala: 1:200
CodiceFile: QE Sec 1P S
Nome File: FLR-NT-IE-PL-01-14_QE Sec 1P S

Sito di Intervento: AEROPORTO INTERNAZIONALE DI FIRENZE "AMERIGO VESPUCCI"

Opera: MASTERPLAN AEROPORTUALE 2035
INTERVENTI DI ADEGUAMENTO E OTTIMIZZAZIONE DELLE AREE TERMINALI

Titolo Documento: IMPIANTO ELETTRICO - QUADRI ELETTRICI SECONDARI
PIANO PRIMO QUADRANTE SUD

Fase di Progetto: PROGETTO DI FATTIBILITA' TECNICO ECONOMICA

MINISTERO DELLE INFRASTRUTTURE E DELLA MOBILITA' SOSTENIBILI

E.N.A.C. ENTE NAZIONALE per L'AVIAZIONE CIVILE

COMMITTENTE PRINCIPALE

Toscana Aeroporti
ACCOUNTABLE MANAGER
Dott. Vittorio Fanti

SUPPORTI SPECIALISTICI

SUPPORTO PROGETTAZIONE ARCHITETTONICA
ACI ENGINEERING S.A.
RAFAEL VIÑOLY ARCHITECTS PC